

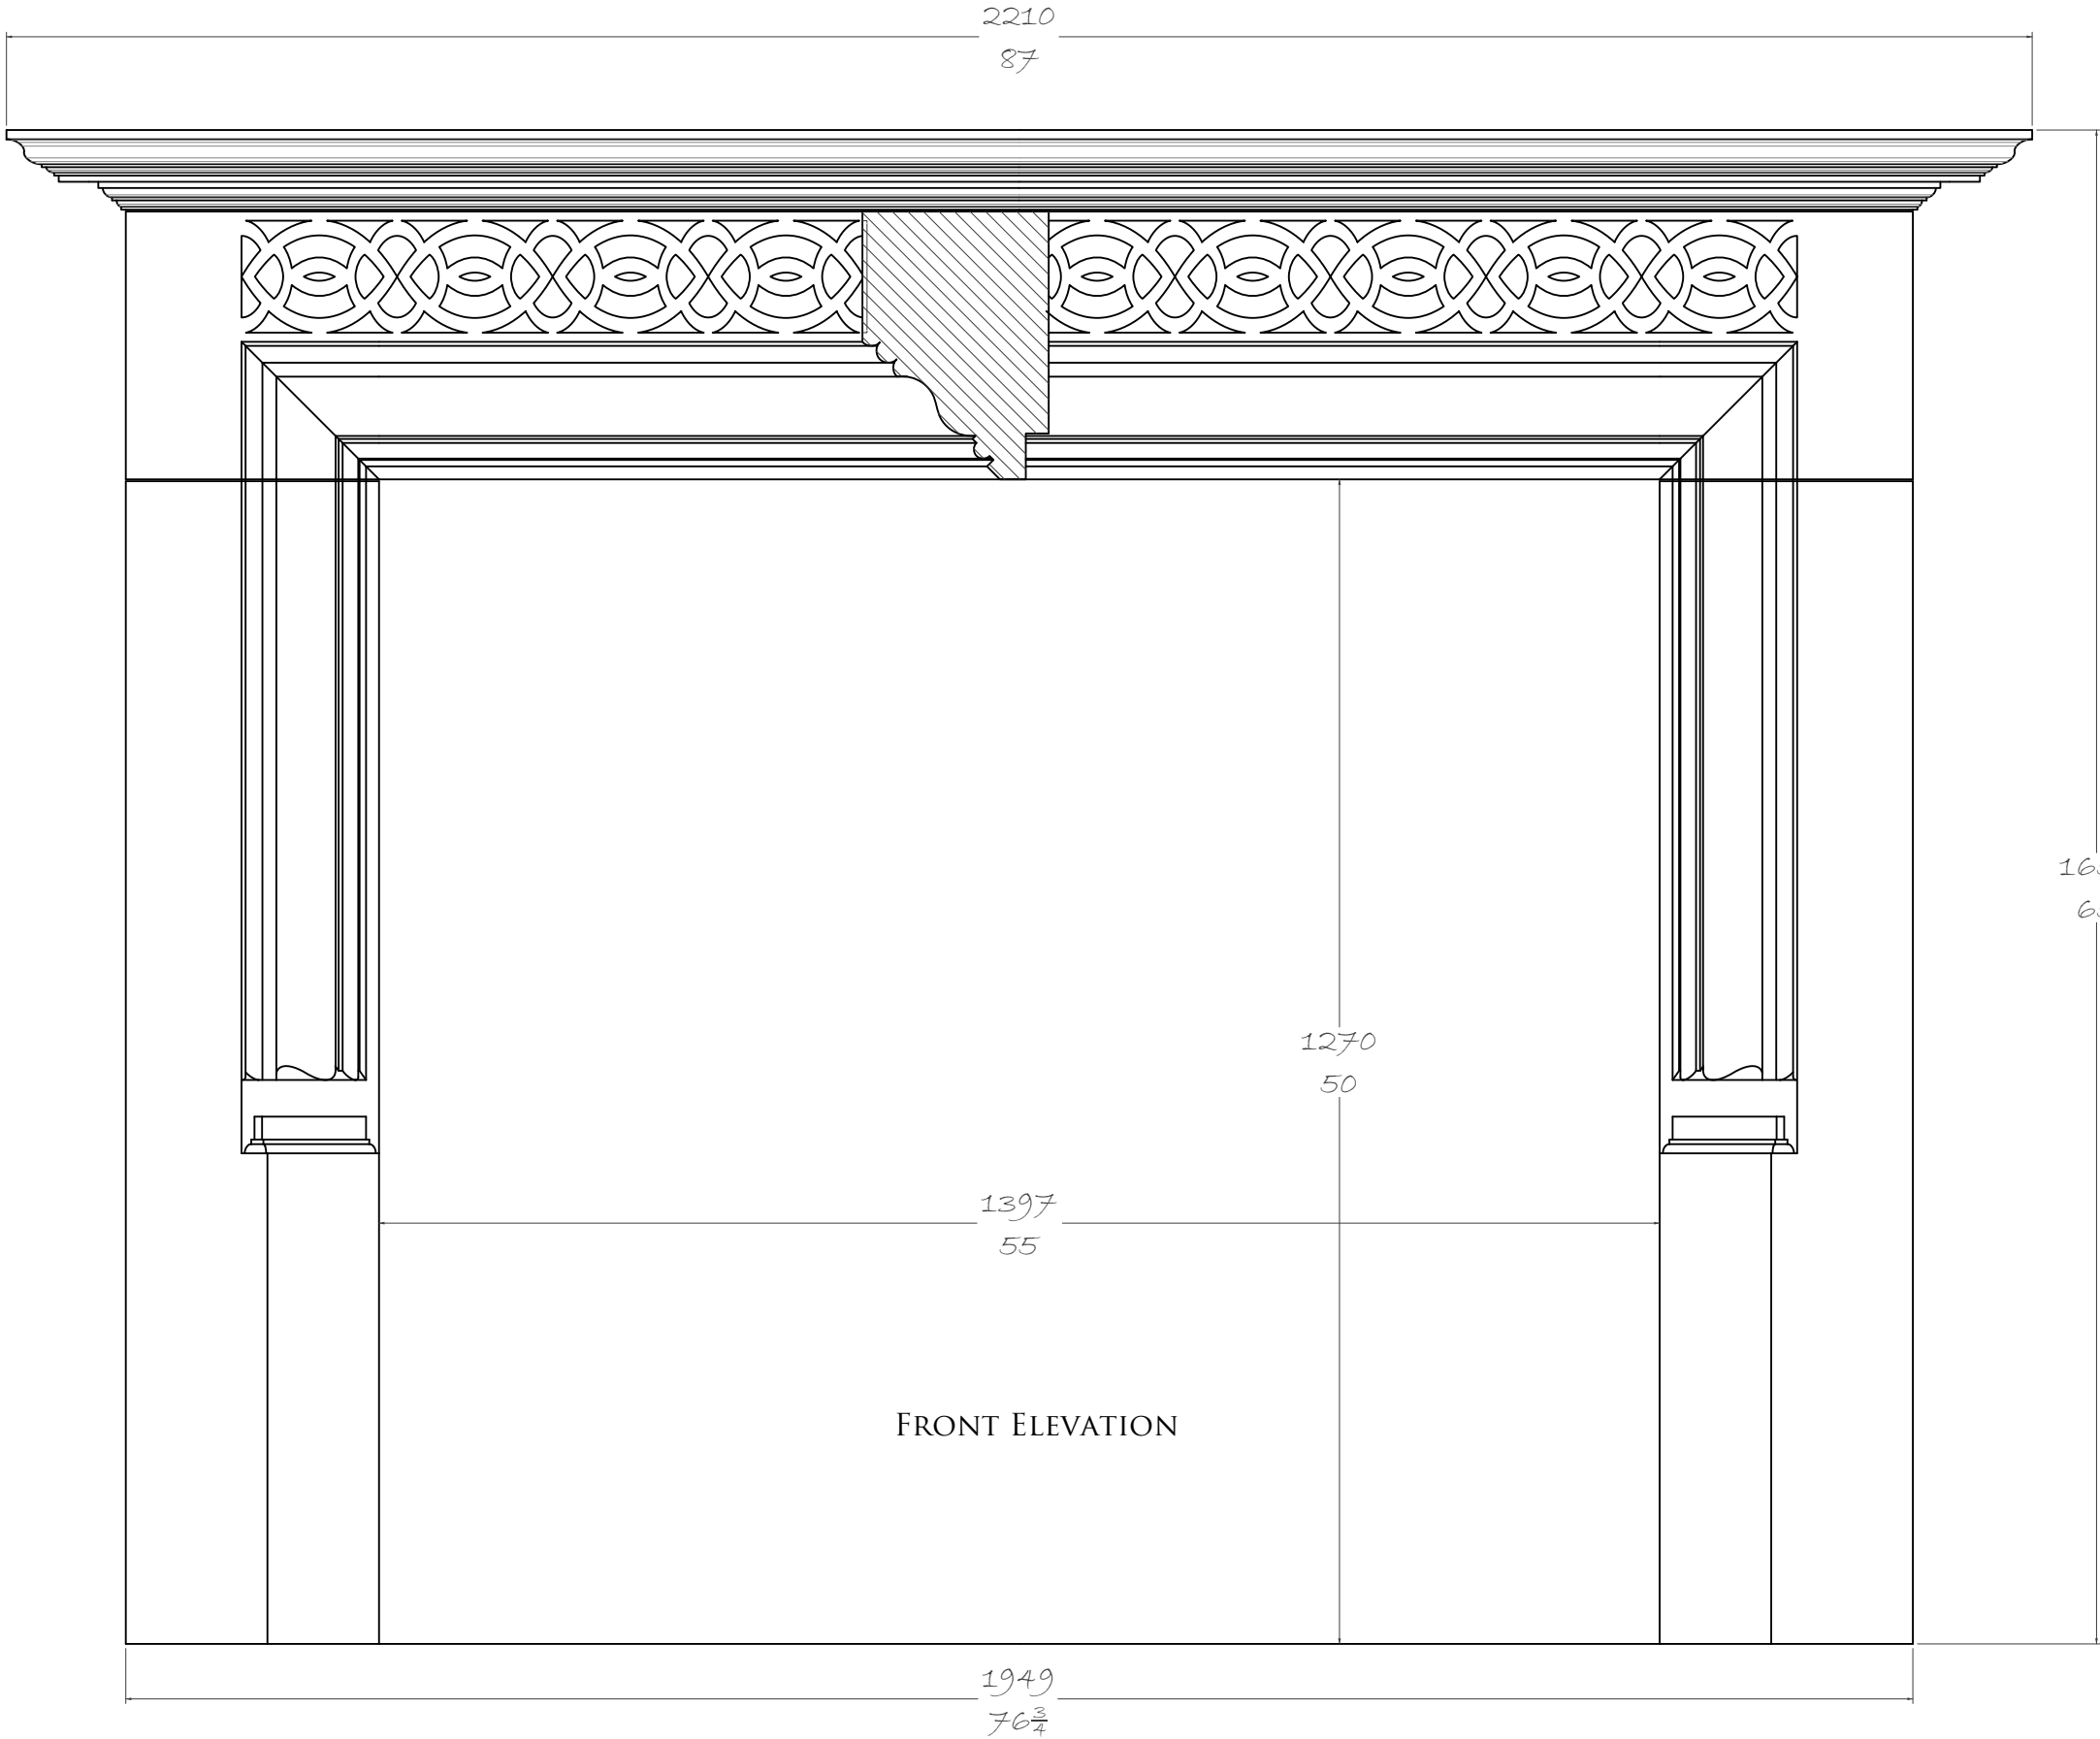



CLIENT:	
CDM Regulations - Design Risk Assessment	
The size and shape of individual stones for this project have been designed to satisfy the overall design requirements for the building, bill of quantities or specific project specification.	
All persons handling and installing such stones should be aware that there are risks associated with this type of work, which cannot be designed out.	
Limestones & Marble are a natural material and may vary in texture, color and veining intensity.	
Please consider a dimensional tolerance of +/-5mm or $\frac{3}{16}$ "	
Important: All modular stone/marble fireplace's primary fix must be on a structural brick or block wall using a suitable high bond adhesive. In all instances, these must also be securely mechanically fixed.	
© CHESNEYS 2022	
CHESNEYS	
HEAD OFFICE: 194-196 BATTERSEA PARK ROAD, BATTERSEA, LONDON TELEPHONE: +44 (0) 20 7627 1410	
WEB SITE: WWW.CHESNEYS.CO.UK E MAIL: SALES@CHESNEYS.CO.UK	
SURROUND:	
THE ATHELHAMPTON	
AREA:	
MATERIAL:	
FINISH:	
SLIPS:	
HEARTH:	
NOTES:	
MANTEL WEIGHTS:	
JAMB / EACH: 165KG - 364LB	
HEADER: 260KG - 573LB	
SHELF: 197KG - 434LB	
TOTAL: 787KG - 1735LB	
MANTEL M3:	
JAMB / EACH: 0.0608M3	
HEADER: 0.0958M3	
SHELF: 0.0725M3	
TOTAL: 0.2899M3	
DRAWN BY:	
DATE:	SCALE:
07/10/2026	1:8 @ A3
INVOICE NUMBER:	
DRAWING NO.:	REV:

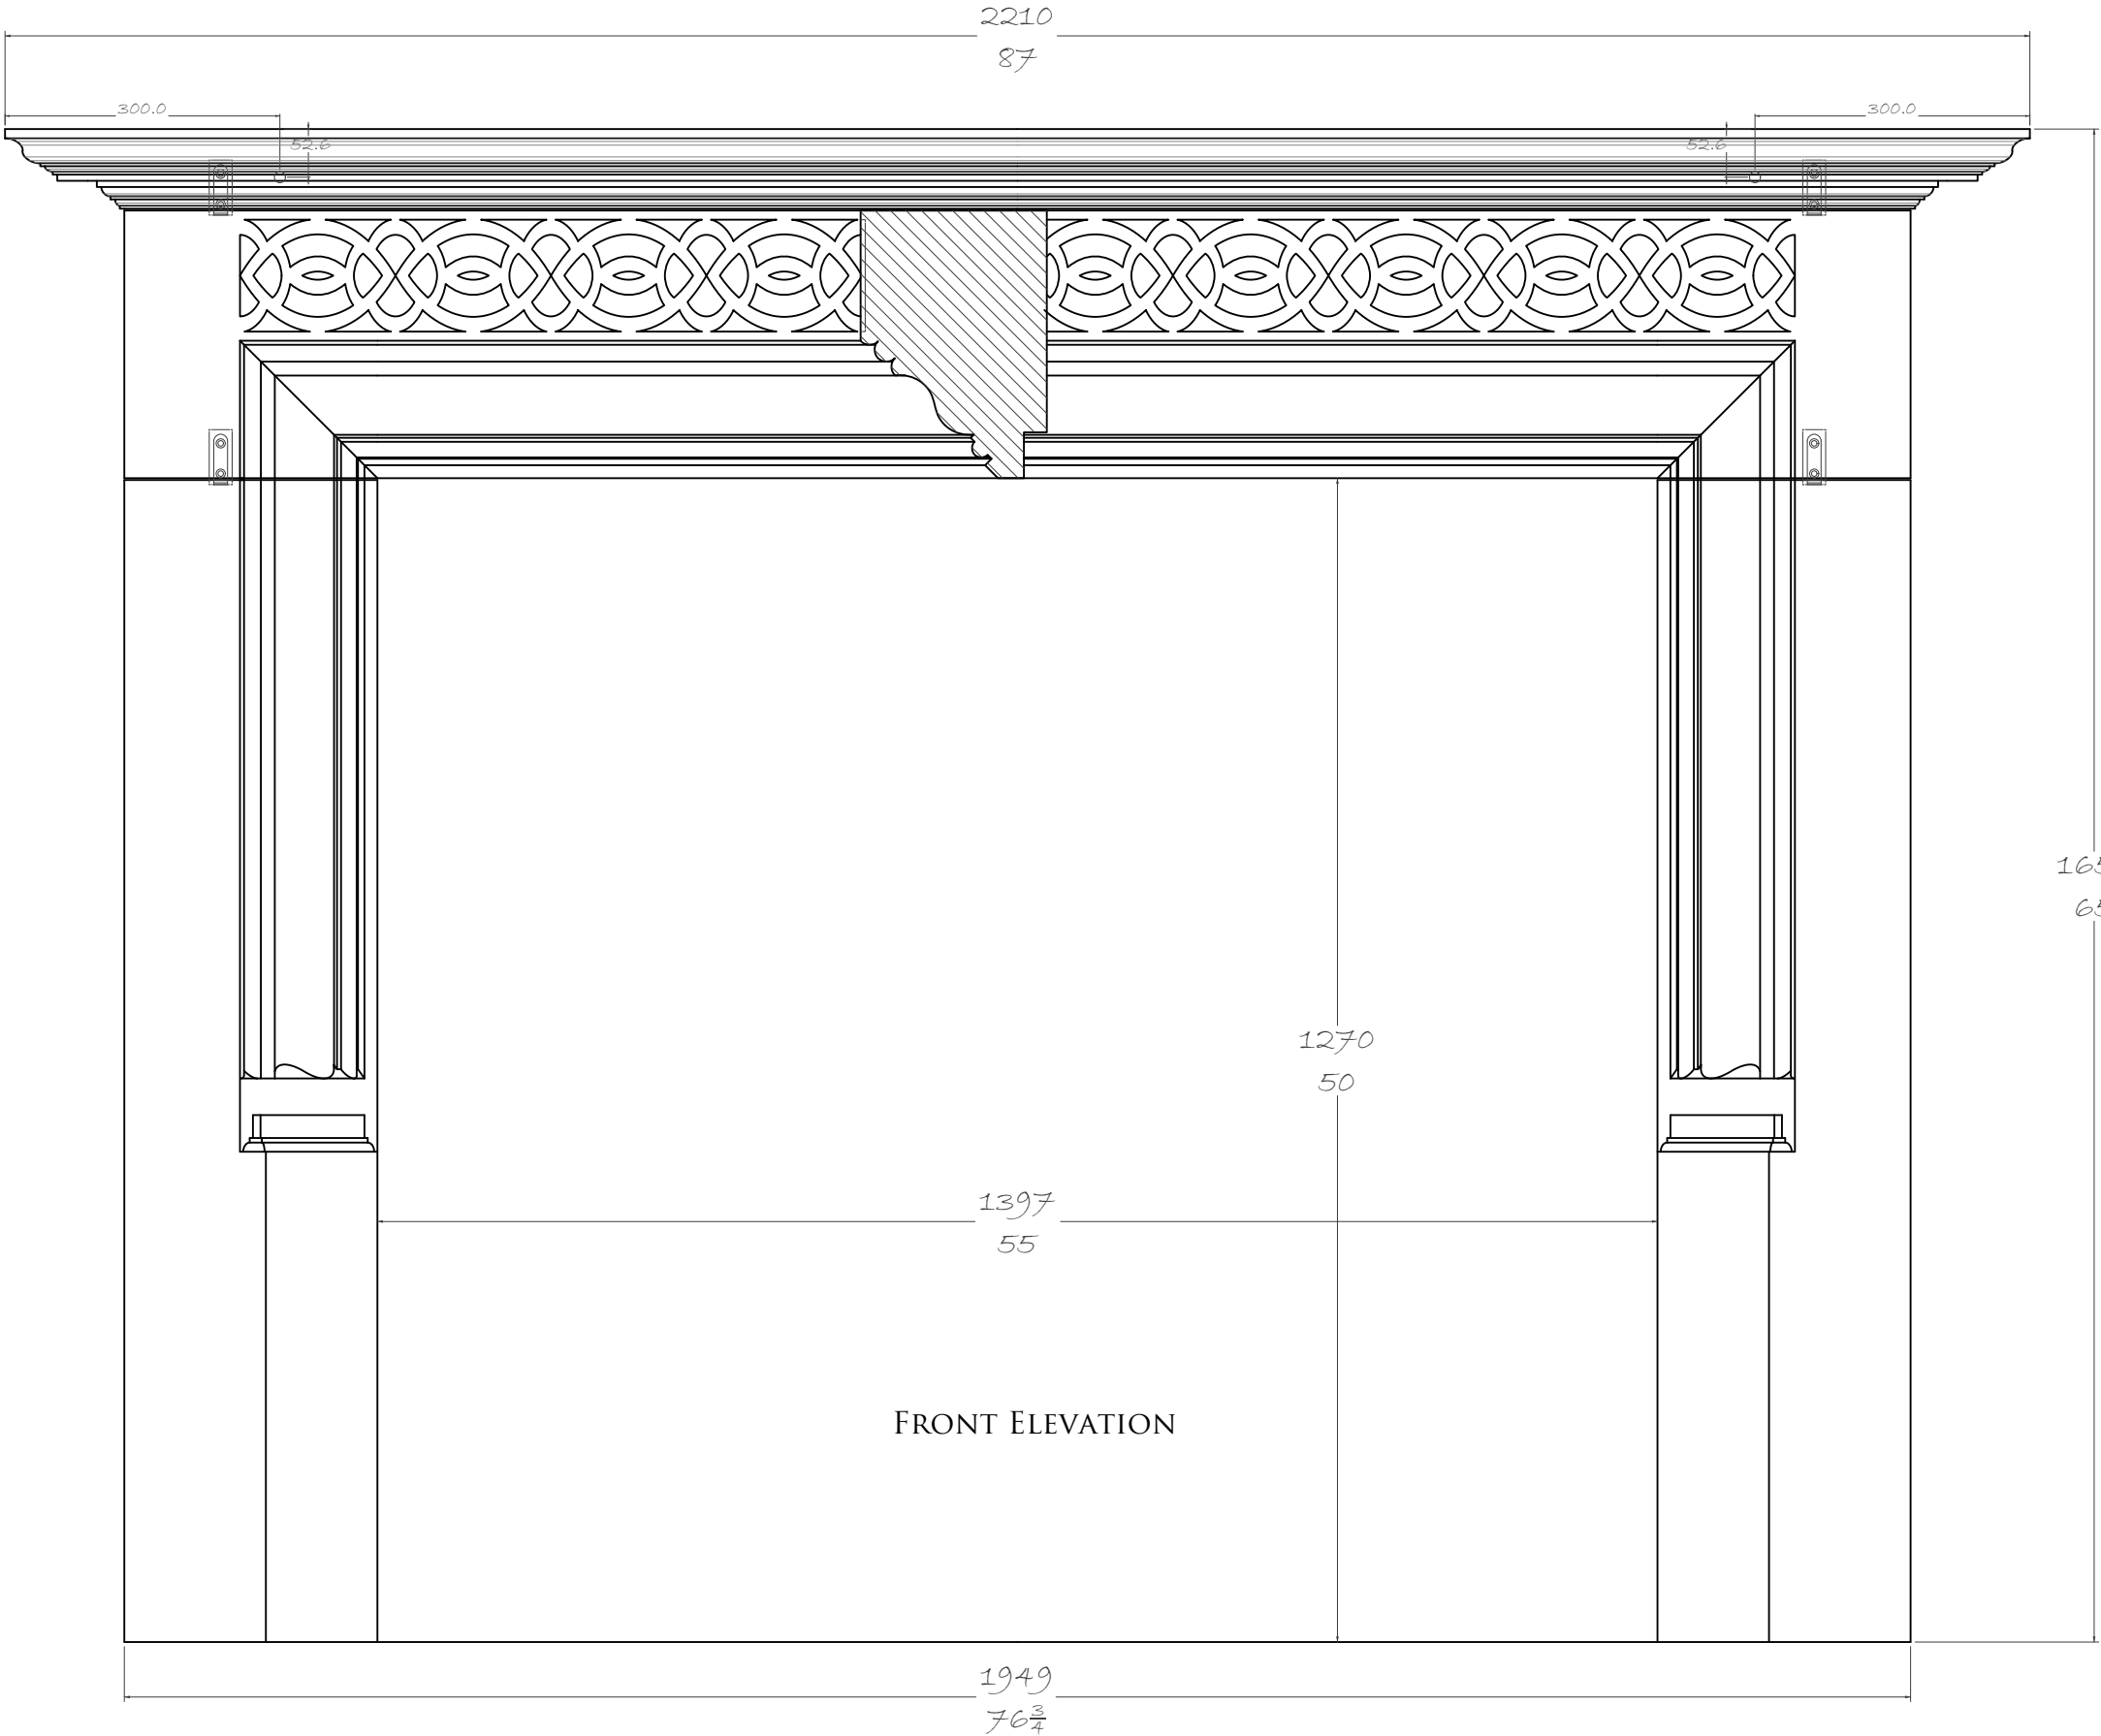

FRONT ELEVATION

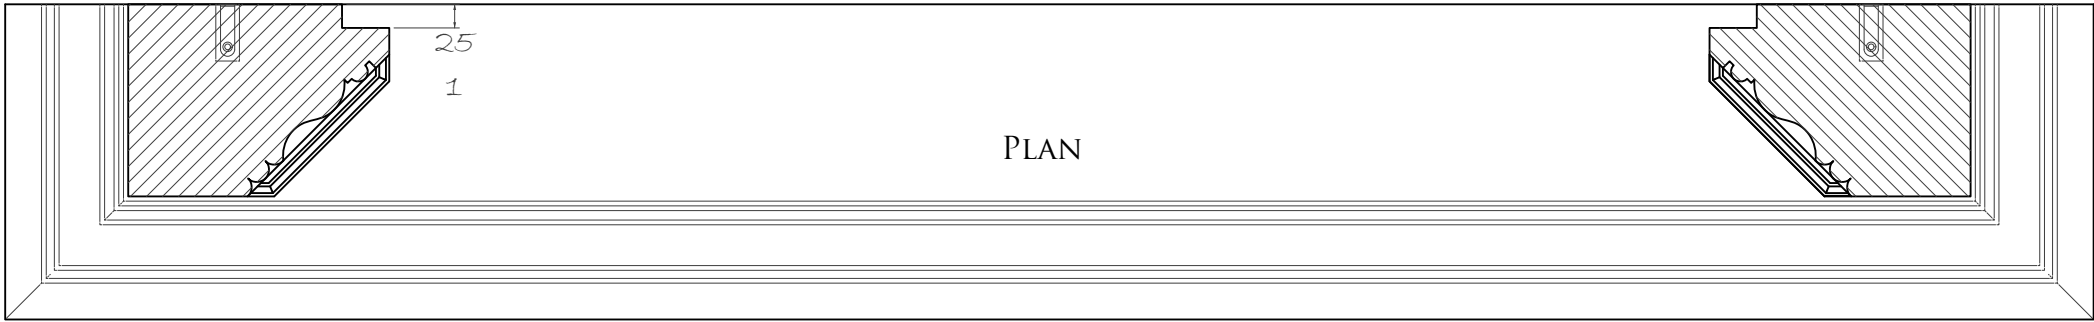

PLAN

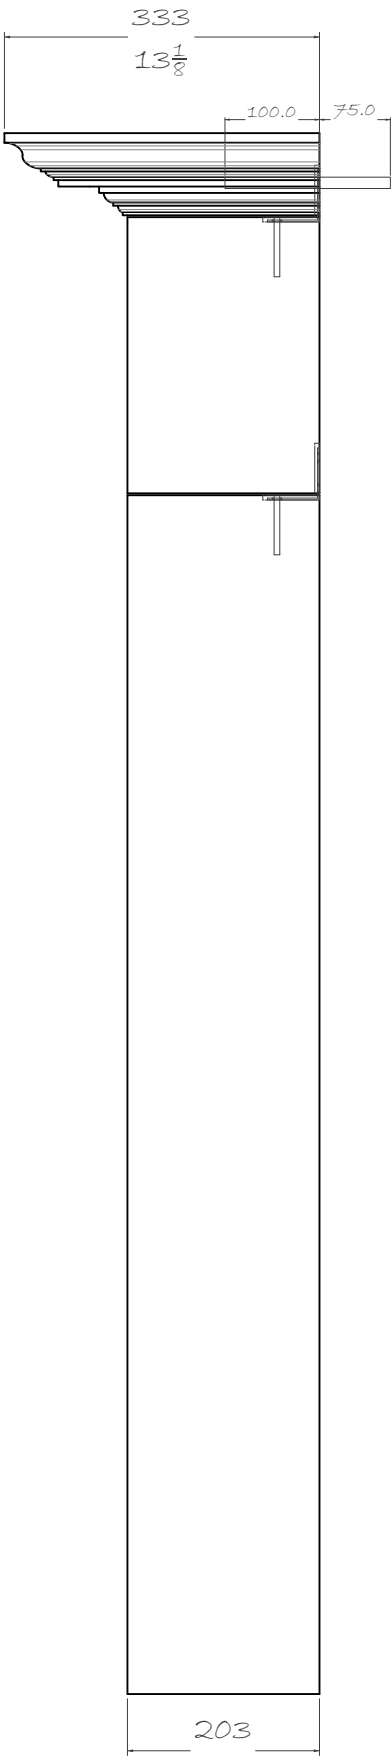

SIDE ELEVATION
BRACKETS & DOWELS
CHART



X 4 PIECES



X 2 PIECES
(175 MM X 12 MM)

CLIENT:	
CDM Regulations - Design Risk Assessment The size and shape of individual stones for this project have been designed to satisfy the overall design requirements for the building, bill of quantities or specific project specification. All persons handling and installing such stones should be aware that there are risks associated with this type of work, which cannot be designed out.	
Limestones & Marble are a natural material and may vary in texture, color and veining intensity. Please consider a dimensional tolerance of +/-5mm or $\frac{3}{16}$"	
Important: All modular stone/marble fireplace's primary fix must be on a structural brick or block wall using a suitable high bond adhesive. In all instances, these must also be securely mechanically fixed.	
© CHESNEYS 2022	
CHESNEYS HEAD OFFICE: 194-196 BATTERSEA PARK ROAD, BATTERSEA, LONDON TELEPHONE: +44 (0) 20 7627 1410 WEB SITE: WWW.CHESNEYS.CO.UK E MAIL: SALES@CHESNEYS.CO.UK	
SURROUND:	
THE ATHELHAMPTON	
AREA:	
MATERIAL:	
FINISH:	
SLIPS:	
HEARTH:	
NOTES:	
MANTEL WEIGHTS: JAMB / EACH: 165KG - 364LB HEADER: 260KG - 573LB SHELF: 197KG - 434LB TOTAL: 787KG - 1735LB	
MANTEL M3: JAMB / EACH: 0.0608M3 HEADER: 0.0958M3 SHELF: 0.0725M3 TOTAL: 0.2899M3	
DRAWN BY:	
DATE: 07/10/2026	SCALE: 1:8 @ A3
INVOICE NUMBER:	
DRAWING NO.:	REV: