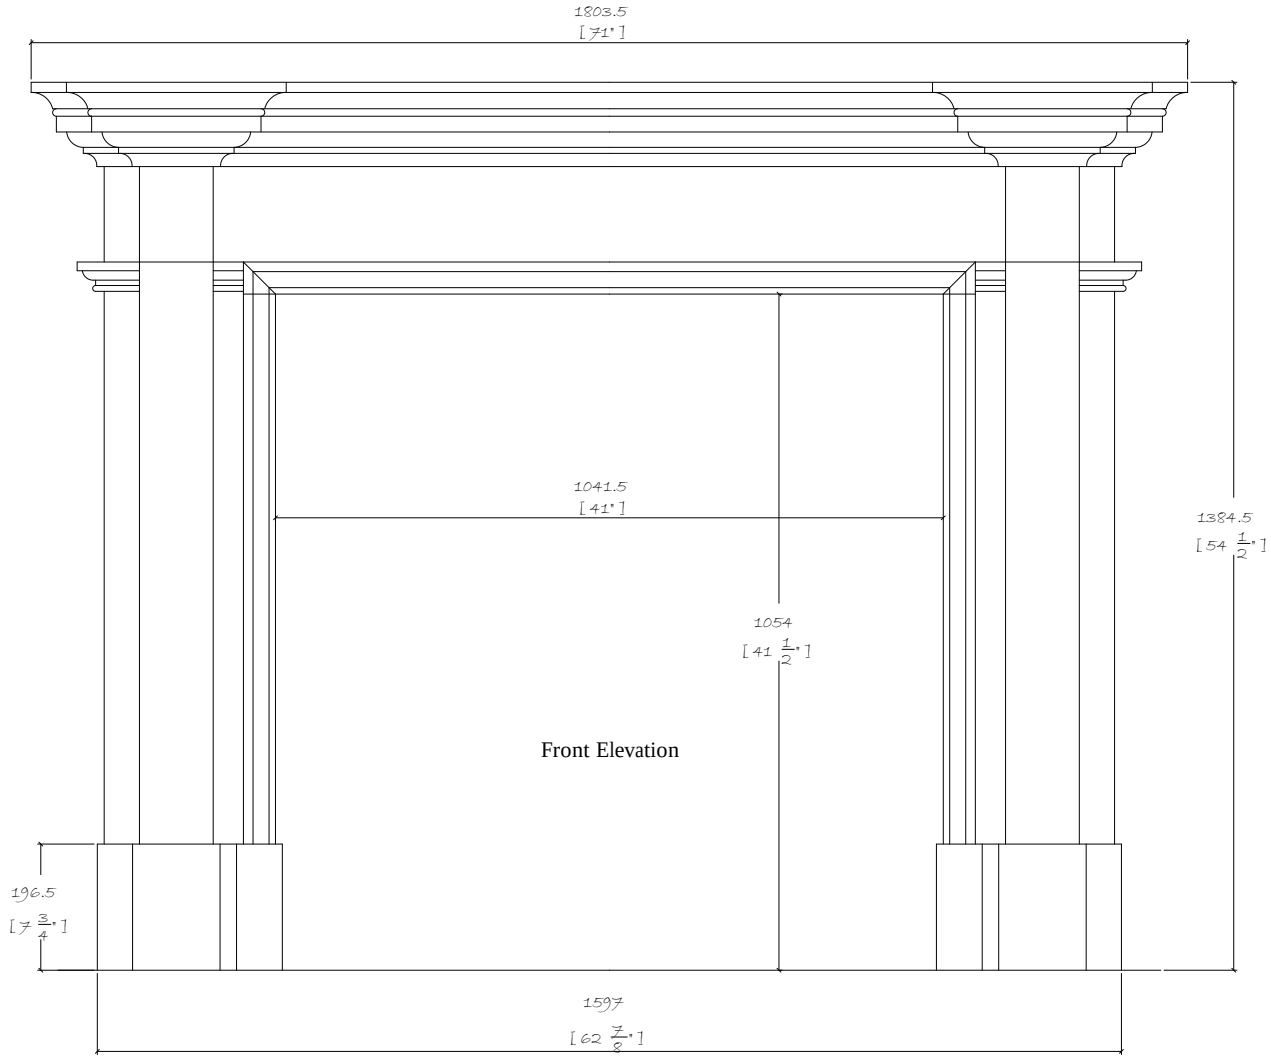

Front Elevation

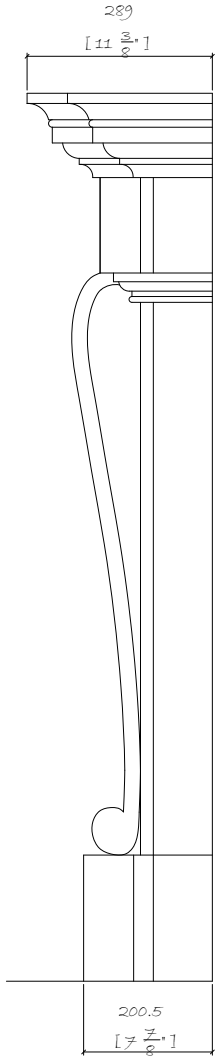

Side Elevation

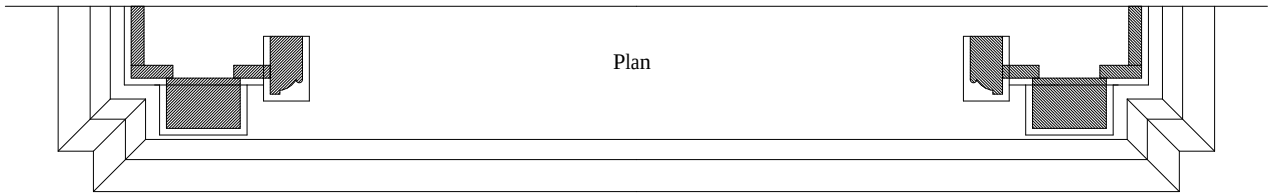

Plan

The Hereford

Date: 19/08/2013 Scale: NTS @ A4

DRAWING NO. 31275K

CHESNEY'S

Head Office: 194-202 Battersea Park Road, Battersea, London SW11 4ND
Telephone: 020 7627 1410 Fax: 020 7622 1078
Web Site: www.chesneys.co.uk E mail: sales@chesneys.co.uk