




A4

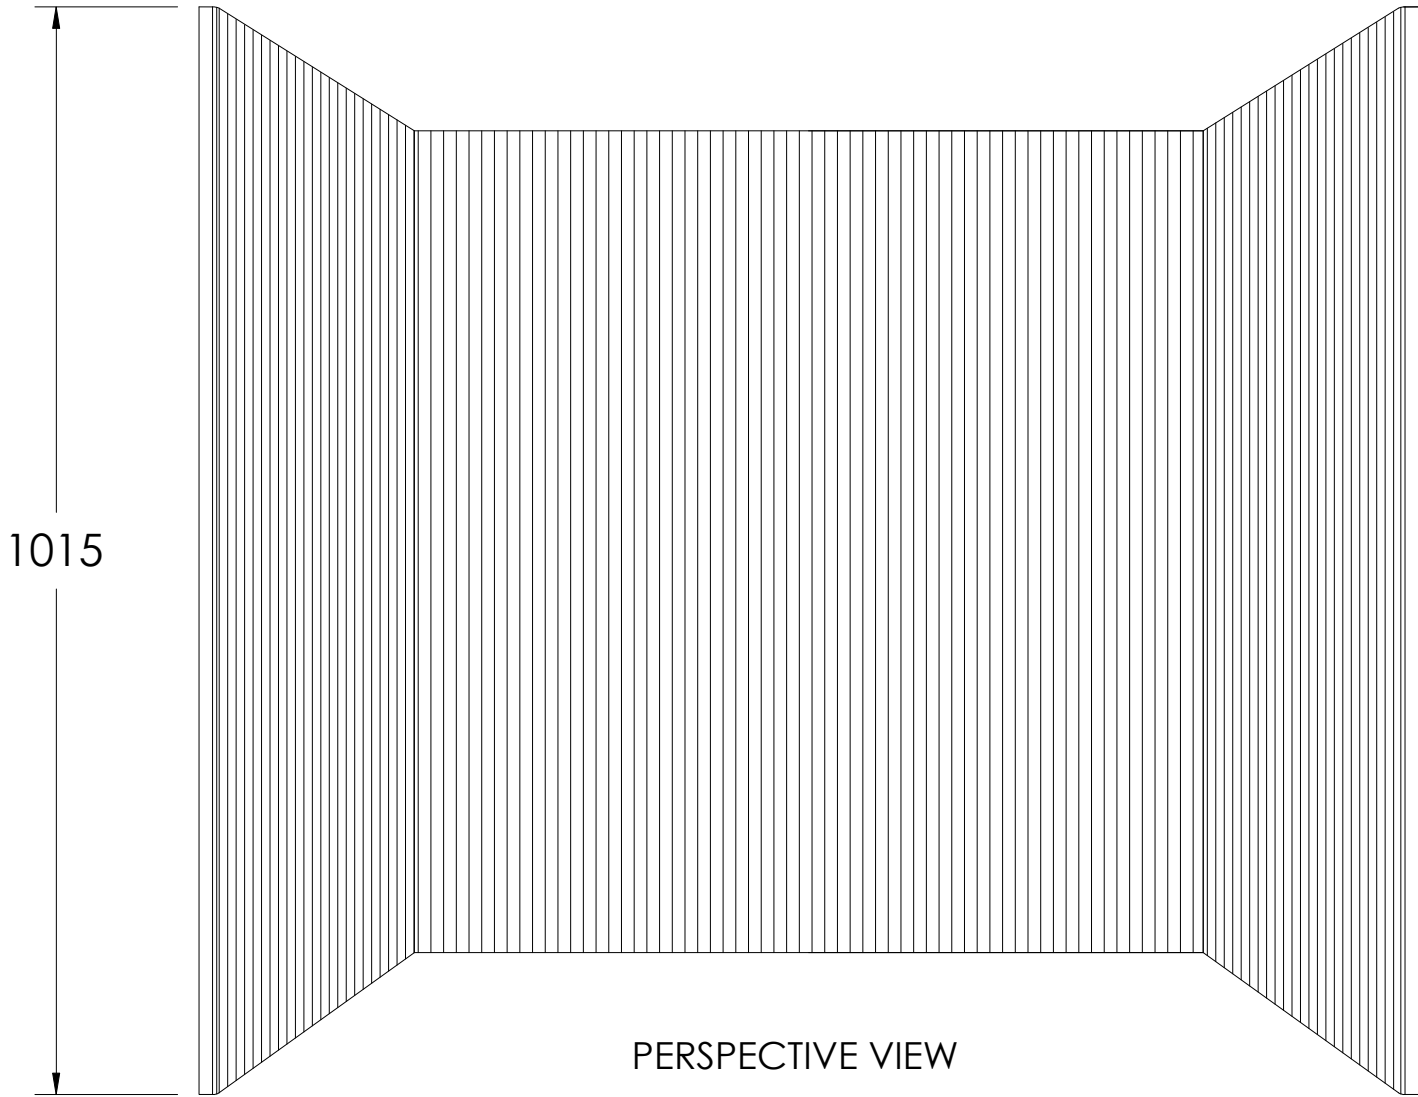

PERSPECTIVE VIEW

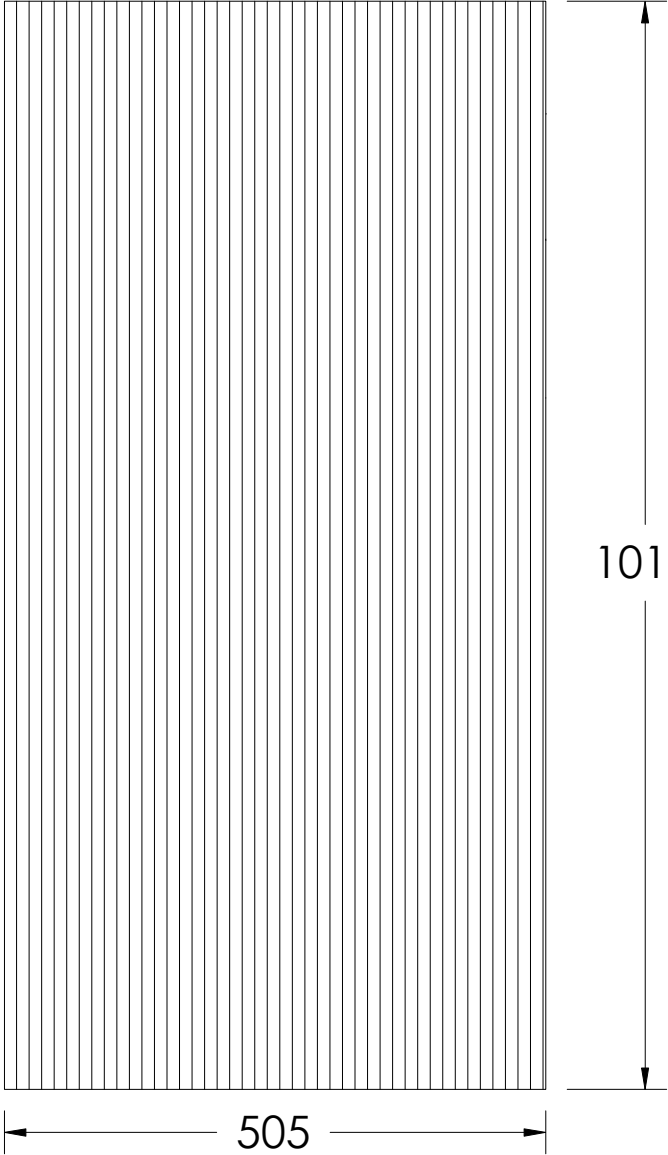

SIDE ELEVATION

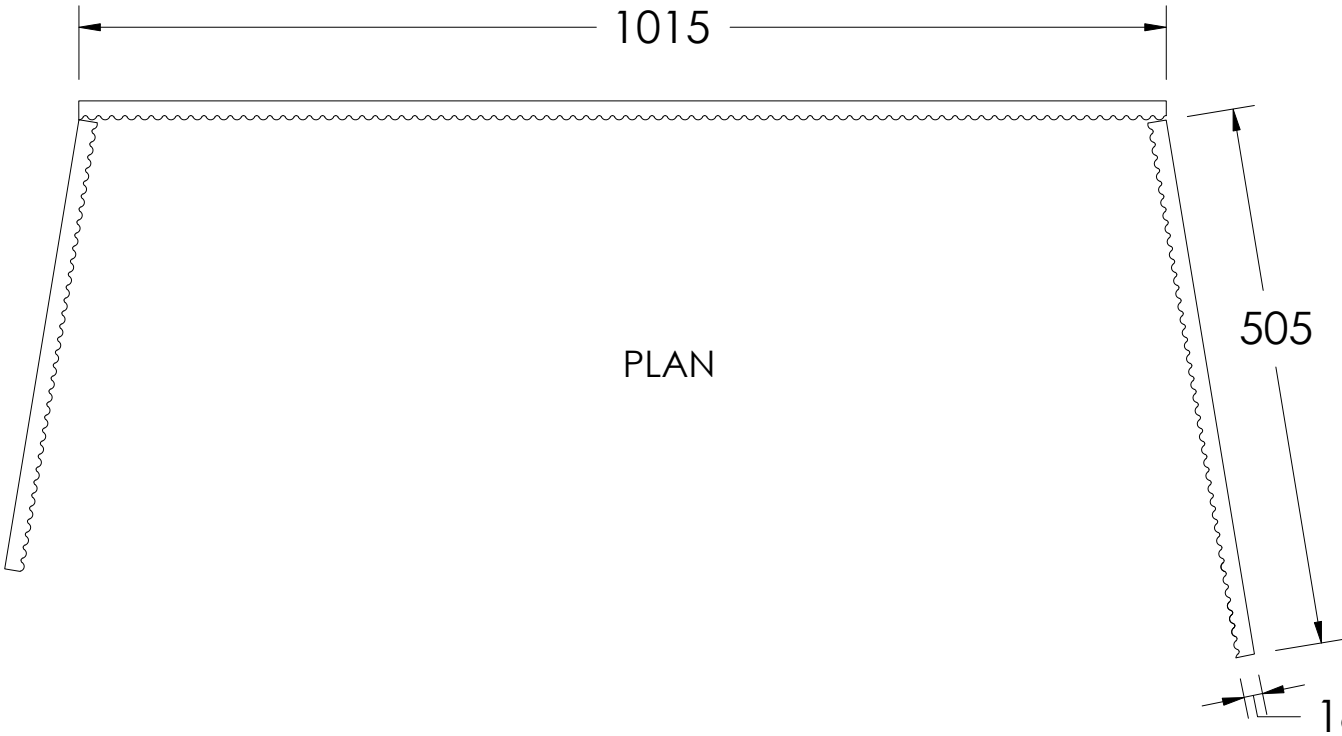

PLAN

CHESNEYS

REEDED CAST IRON INTERIOR PANELS

SCALE: 1:10 @A4