

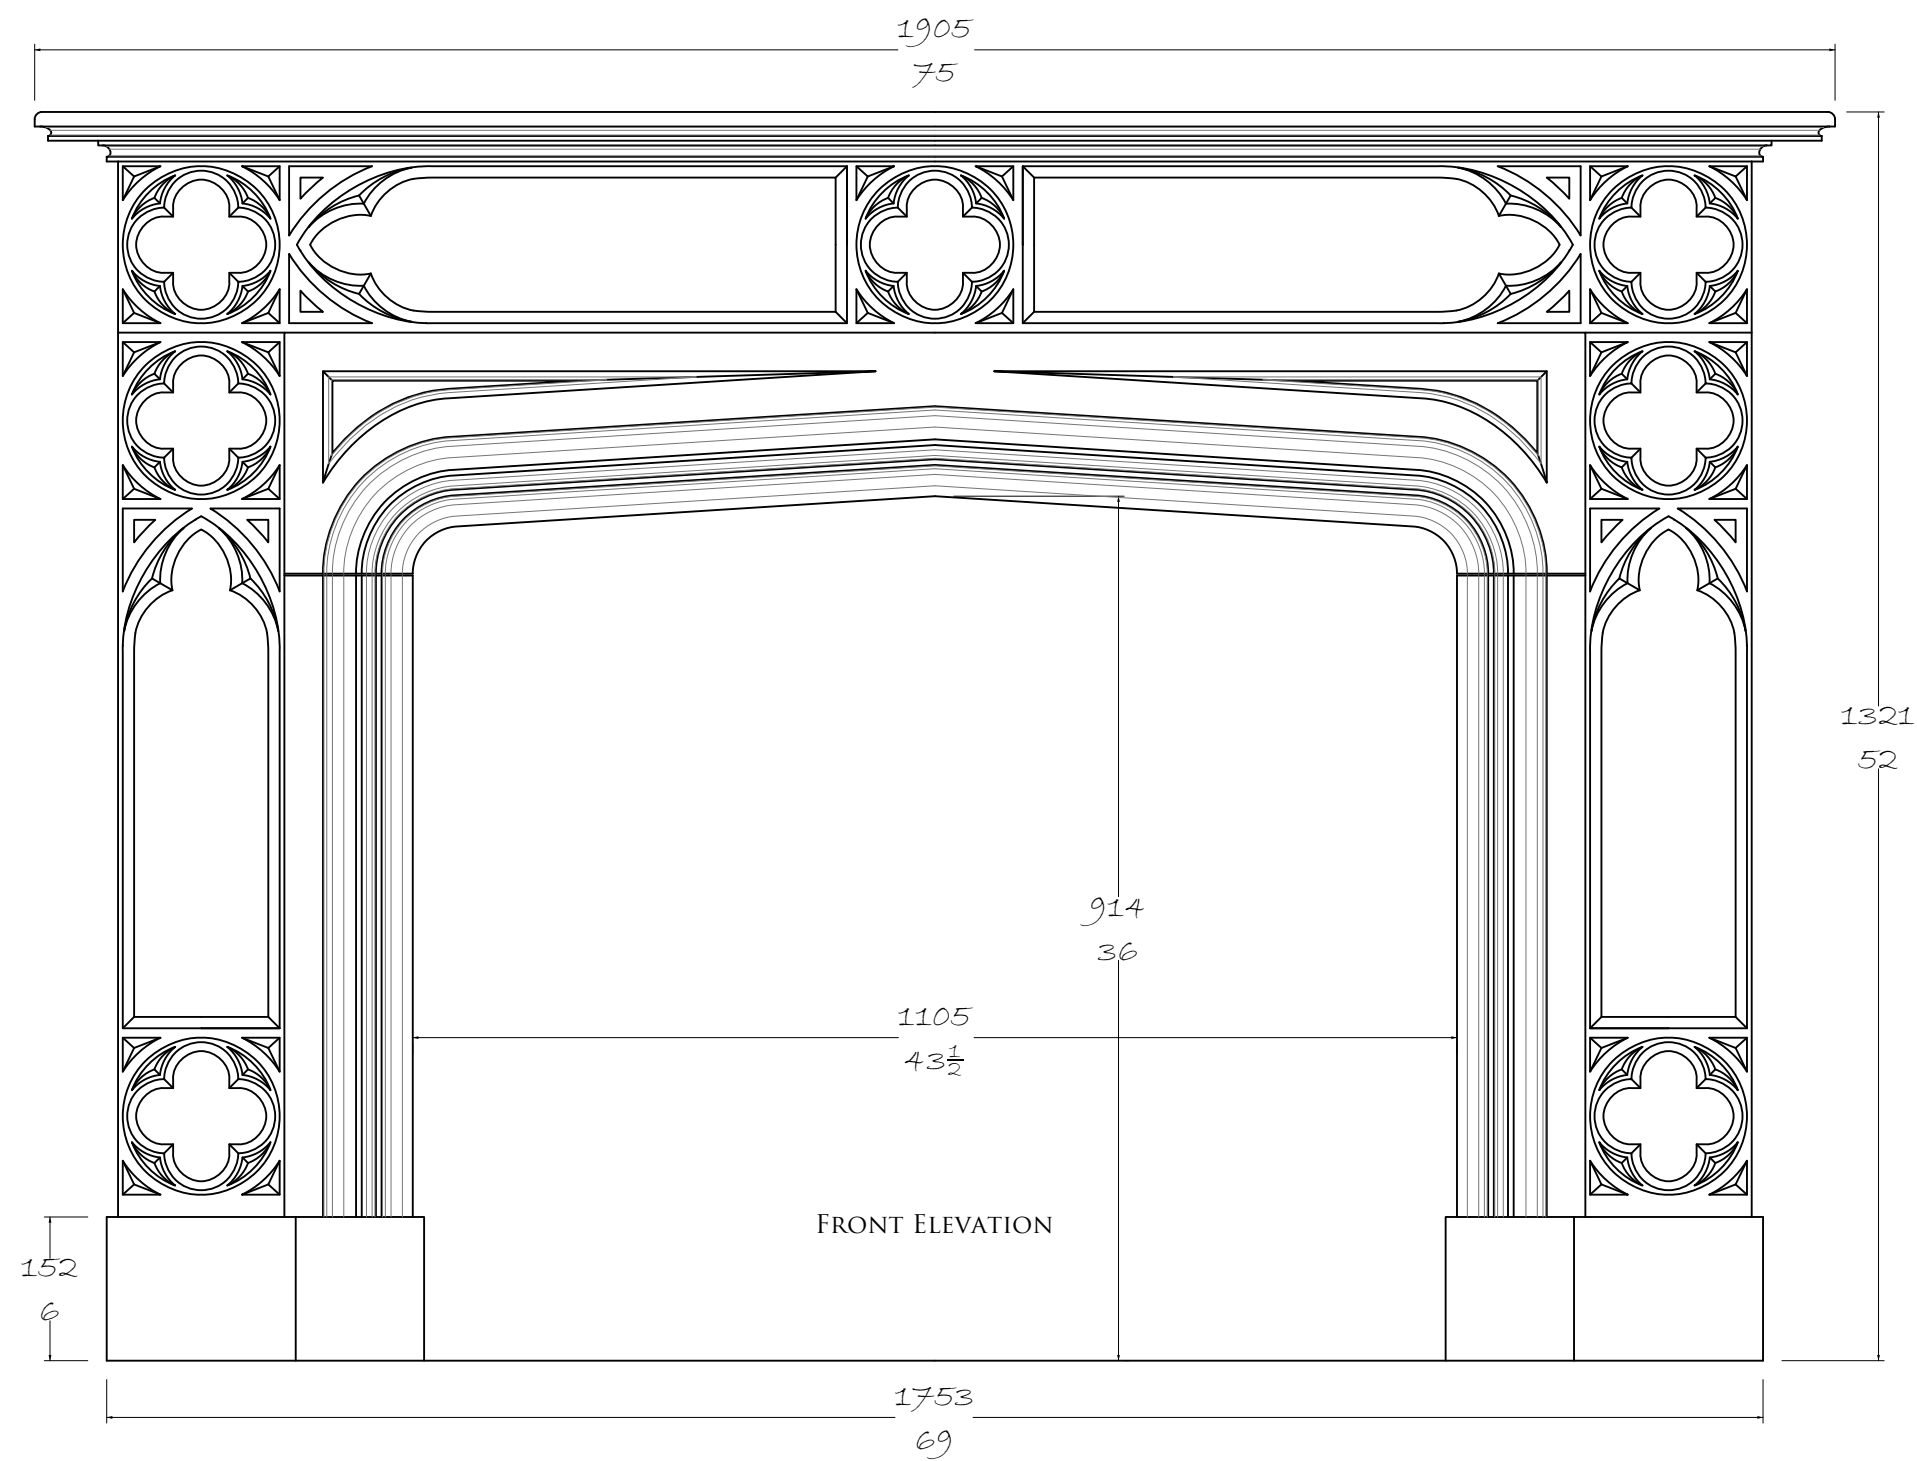
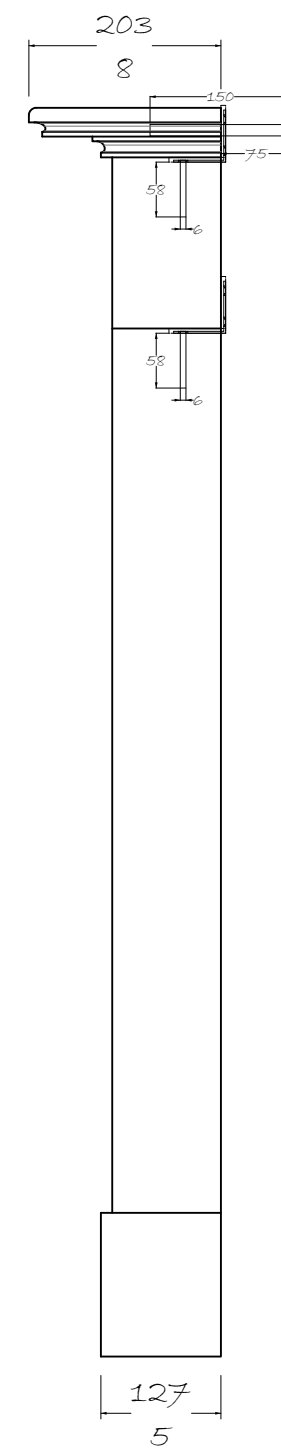
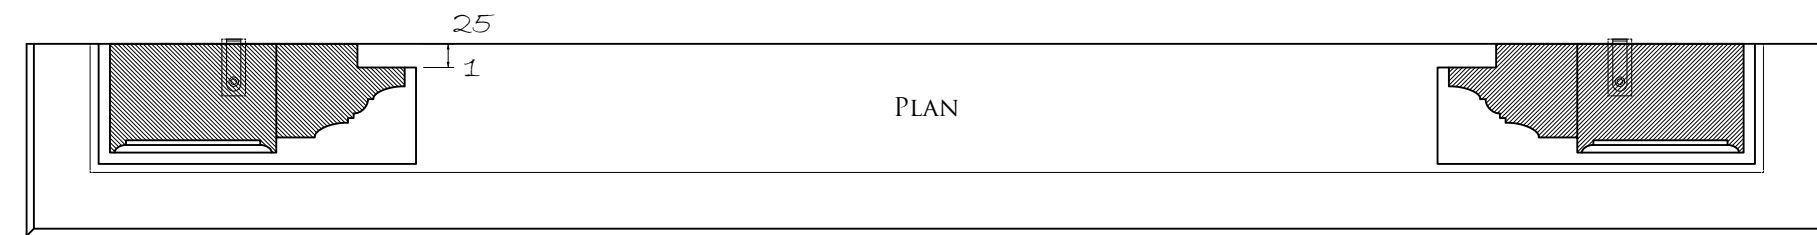


CLIENT:	
CDM Regulations - Design Risk Assessment The size and shape of individual stones for this project have been designed to satisfy the overall design requirements for the building, bill of quantities or specific project specification. All persons handling and installing such stones should be aware that there are risks associated with this type of work, which cannot be designed out. Limestones & Marble are a natural material and may vary in texture, color and veining intensity. Please consider a dimensional tolerance of +/-5mm or $\frac{3}{16}$" Important: All modular stone/marble fireplace's primary fix must be on a structural brick or block wall using a suitable high bond adhesive. In all instances, these must also be securely mechanically fixed.	
© CHESNEYS 2022	
CHESNEYS HEAD OFFICE: 194-196 BATTERSEA PARK ROAD, BATTERSEA, LONDON TELEPHONE: +44 (0) 20 7627 1410 WEB SITE: WWW.CHESNEYS.CO.UK E MAIL: SALES@CHESNEYS.CO.UK	
SURROUND:	
THE MORETON	
AREA:	
MATERIAL:	
FINISH:	
SLIPS:	
HEARTH:	
NOTES:	
MANTEL WEIGHTS: JAMB / EACH:85KG - 187LB HEADER: 159KG - 351LB SHELF: 44KG - 97LB TOTAL: 373KG - 822LB	
MANTEL M3: JAMB / EACH: 0.0315M3 HEADER: 0.0585M3 SHELF: 0.0161M3 TOTAL: 0.1376M3	
DRAWN BY:	
JC	
DATE:	SCALE:
06/10/2026	1:8 @ A3
INVOICE NUMBER:	
DRAWING NO.:	REV:

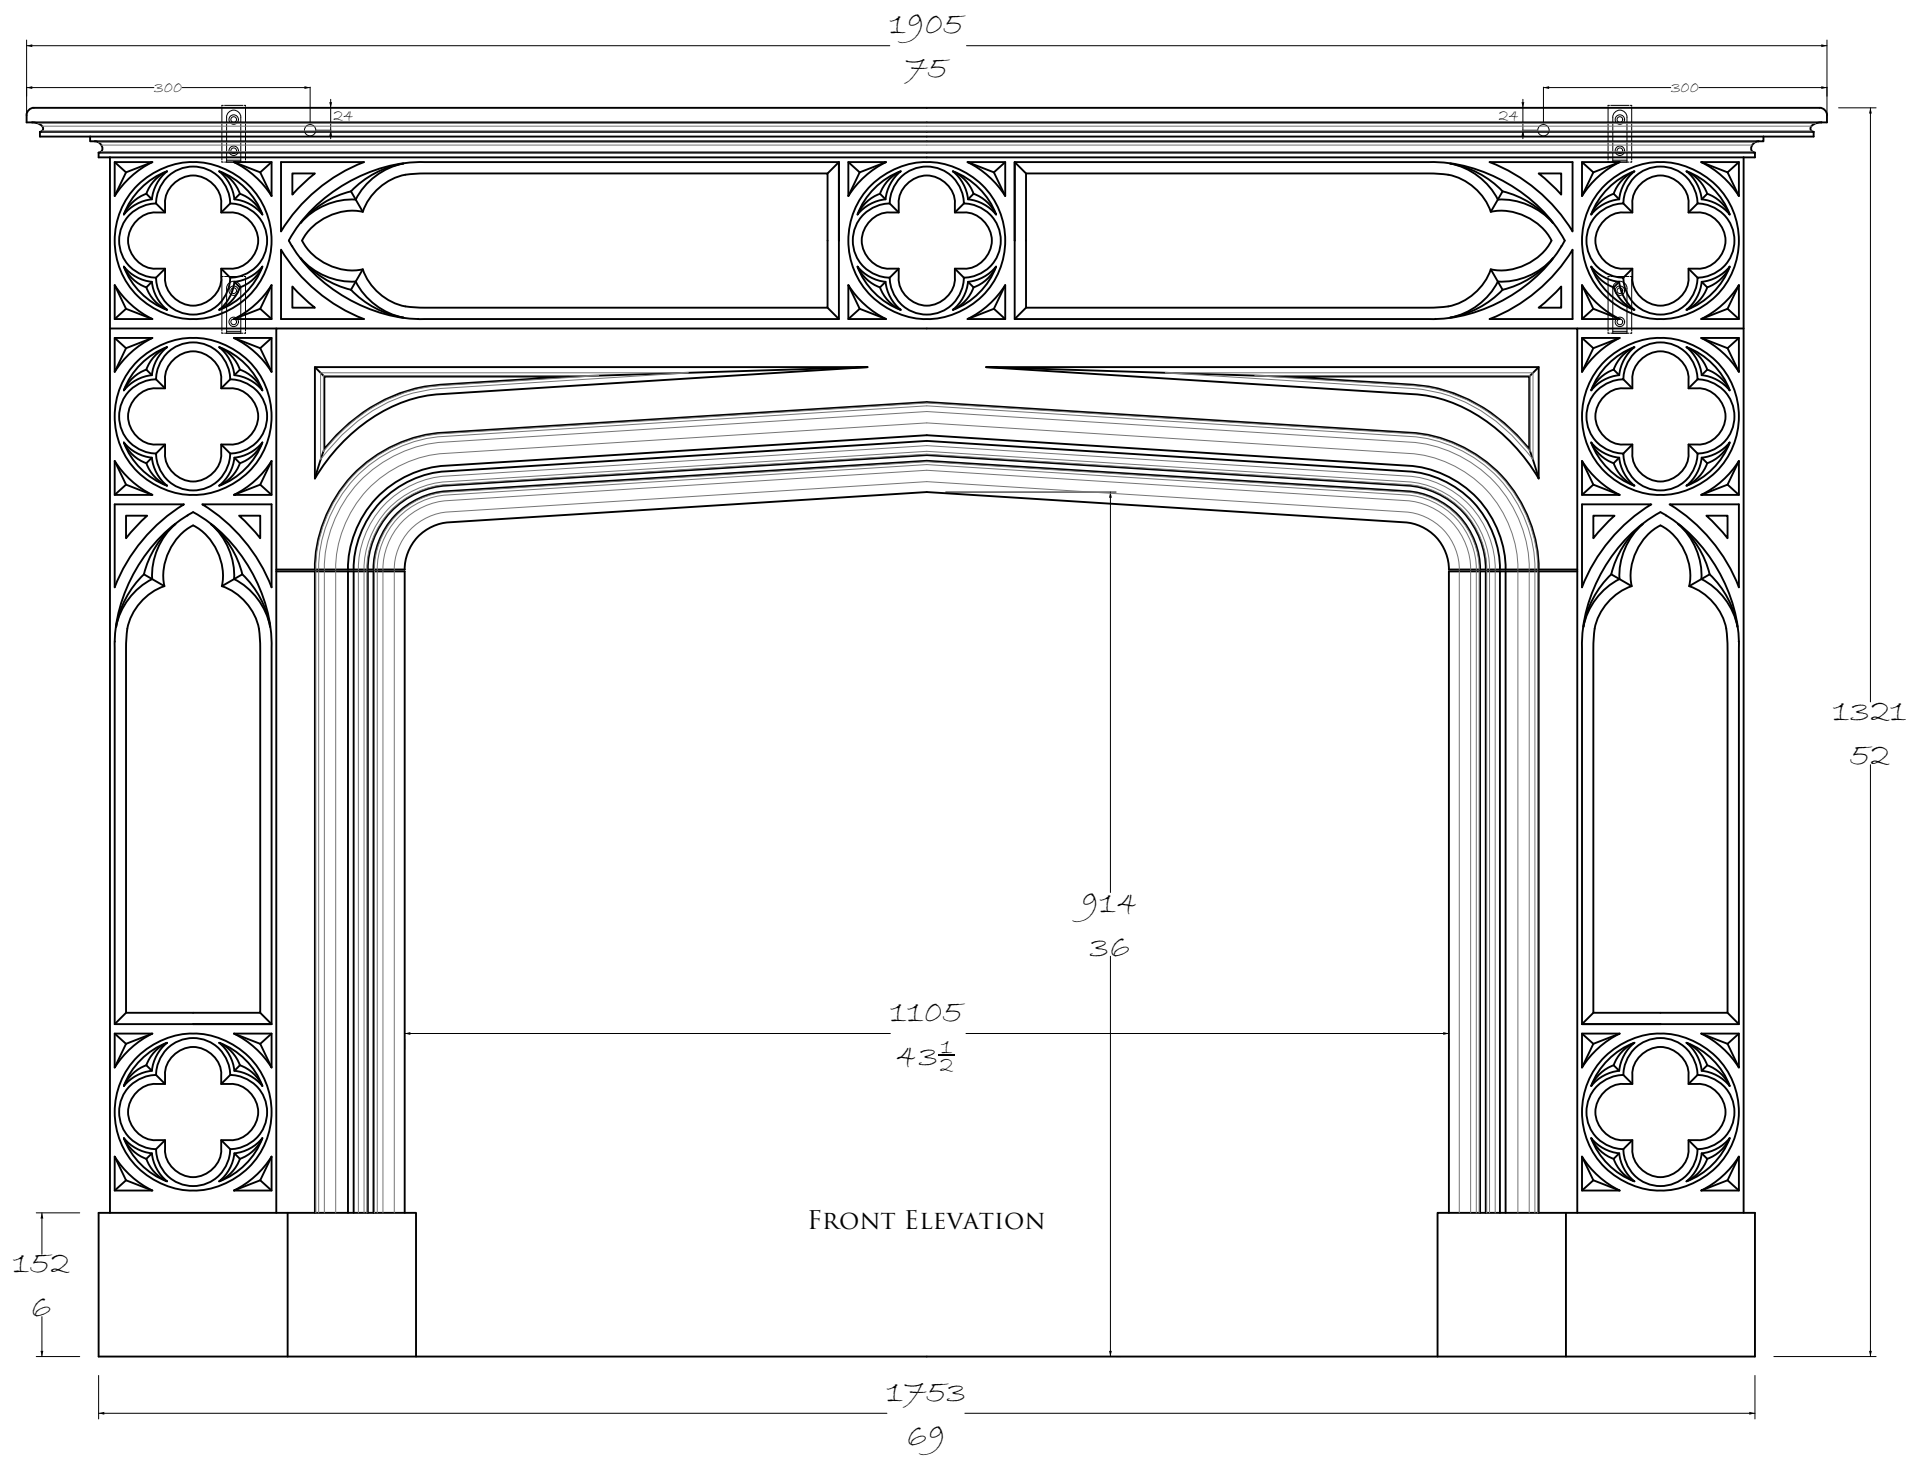

BRACKETS & DOWELS CHART

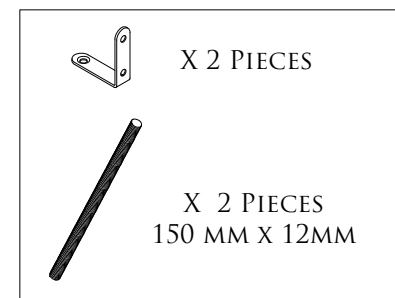

CLIENT:

CDM Regulations - Design Risk Assessment

The size and shape of individual stones for this project have been designed to satisfy the overall design requirements for the building, bill of quantities or specific project specification.

All persons handling and installing such stones should be aware that there are risks associated with this type of work, which cannot be designed out.

Limestones & Marble are a natural material and may vary in texture, color and veining intensity. Please consider a dimensional tolerance of +/-5mm or $\frac{1}{16}''$

Important: All modular stone/marble fireplace's primary fix must be on a structural brick or block wall using a suitable high bond adhesive. In all instances, these must also be securely mechanically fixed.

© CHESNEYS 2022

CHESNEYS
HEAD OFFICE:
194-196 BATTERSEA PARK ROAD, BATTERSEA, LONDON
TELEPHONE: +44 (0) 20 7627 1410
WEB SITE: WWW.CHESNEYS.CO.UK
E MAIL: SALES@CHESNEYS.CO.UK

SURROUND:

THE MORETON

AREA:

MATERIAL:

FINISH:

SLIPS:

HEARTH:

NOTES:

MANTEL WEIGHTS:

JAMB / EACH:85KG - 187LB
HEADER: 159KG - 351LB
SHELF: 44KG - 97LB

TOTAL: 373KG - 822LB

MANTEL M3:

JAMB / EACH: 0.0315M3
HEADER: 0.0585M3
SHELF: 0.0161M3

TOTAL: 0.1376M3

DRAWN BY:

JC

DATE:

06/10/2026

SCALE:

1:8 @ A3

INVOICE NUMBER:

DRAWING NO.:

REV: